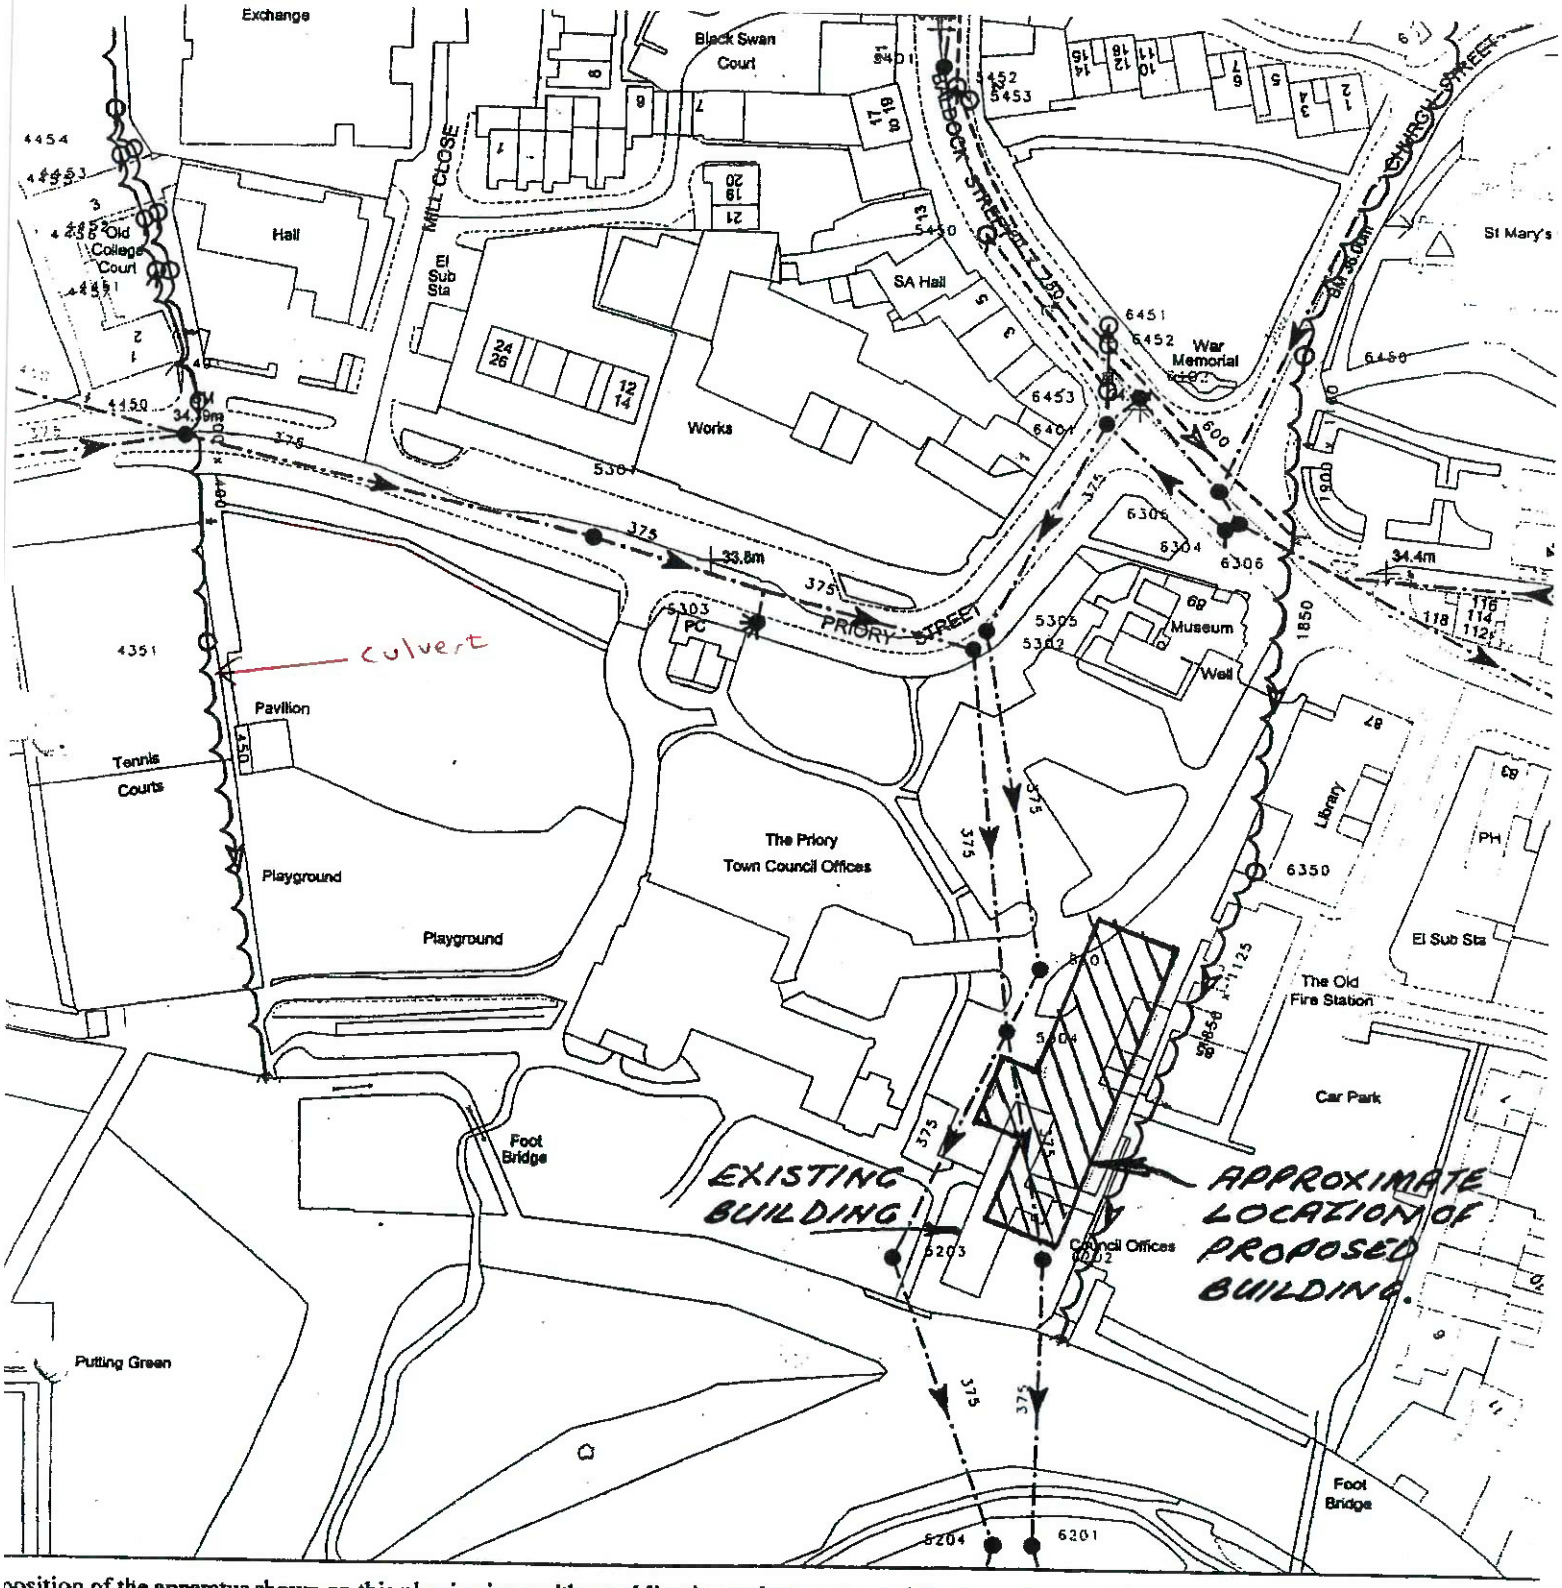

position of the apparatus shown on this plan is given without obligation and warranty, and the accuracy cannot be guaranteed. Service pipes are not sho
heir presence should be anticipated. No liability of any kind whatsoever is accepted by Thames Water for any error or omission. The actual position of
s and services must be verified and established on site before any works are undertaken.

[redacted]

netre intervals

GLE hardcopy facility - Normal Map.

plot is centred on (535560 , 214346), which is in TL3514SE. Printed on 4 October 2002 at 16:40:42 by M1WOOD.

ments: SITE LOCATION PLAN SHOWING LOCATION OF EXISTING BUILDING & APPROXIMATE LOCATION OF PROPOSED BUILDING. K.G.W.

RECEIVED
5 OCT 2002